Marshalls ©

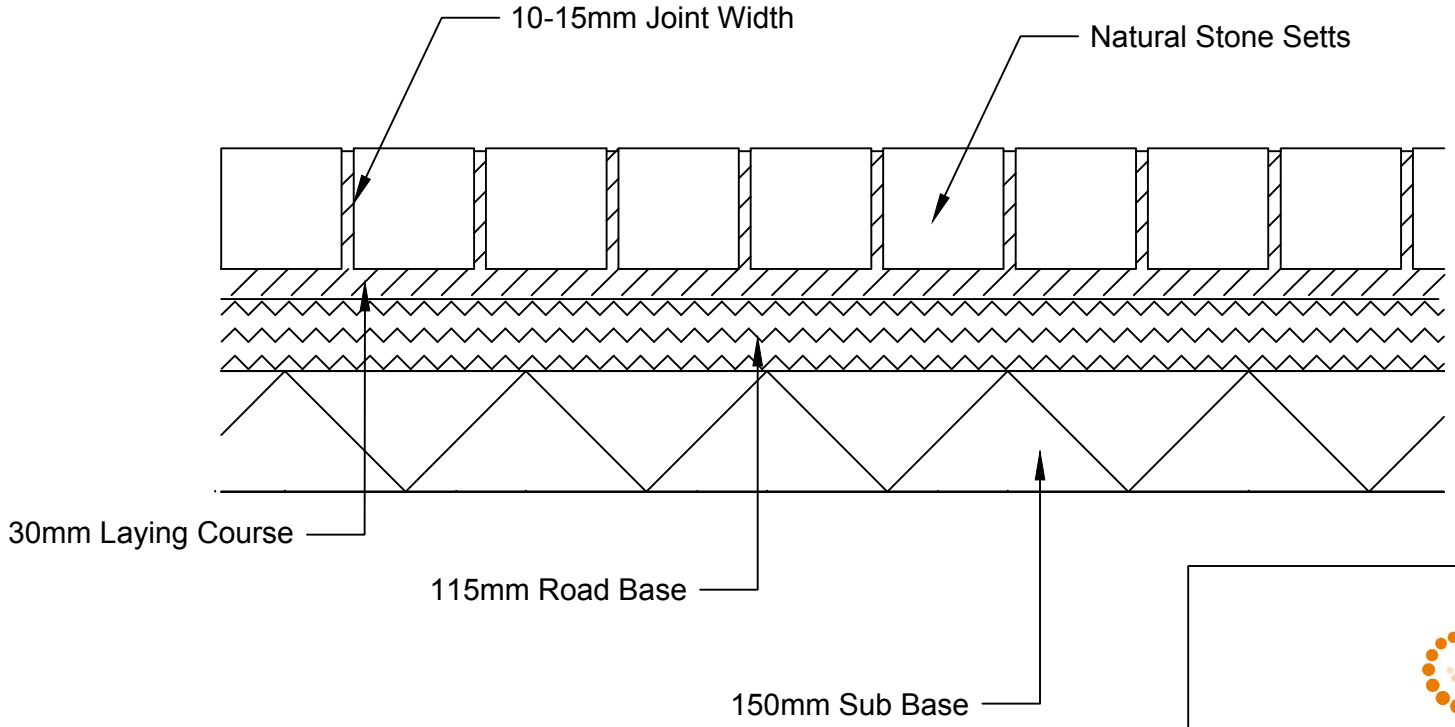

Notes:
1.Laying Course to be Proprietary Modified Mortar in line with BS7533 Part 7 2010
2.Road Base to be Dense Bitumen Macadam 50 PEN to SHW Clause 929 and laid to SHW Clause 903. 50mm dia. drain holes at approx. 2m centres at low points, filled with pea gravel. Drain hole to be covered with geotextile material extending min. 200mm either side
3.Sub Base to be Type 1 Granular Material to SHW Clause 803 and prepared and installed to SHW Clause 802

Marshalls

Creating Better Spaces

Customer Services, Marshalls PLC,
Landscape House, Premier Way, Lowfields
Business Park, Elland, Halifax, HX5 9HT.
Tel: 0370 4113344, Fax: 01422 312945

DRAWING
Marshalls Natural Stone Setts, Bound, Cat 6: Ten Large Goods Vehicles oer week (0.15 msa)

Drawing Ref.	REV.	SCALE	DATE	DRAWN
KTS–021–6	–	NTS	17.11.15	MC